NAME OF WORK :– Restoration and Improvements of Balance roads of Brundhavana layout, Balaji layout, BHEL 1st phase and 2nd phase layout, Lakshmaiahreddy layout, Naidu layout, Jyothinagara 2nd and 3rd phase, Ramanna garden and surrounding areas in ward no –03 of Yelahanka New town Sub division (PACKAGE NO–07)

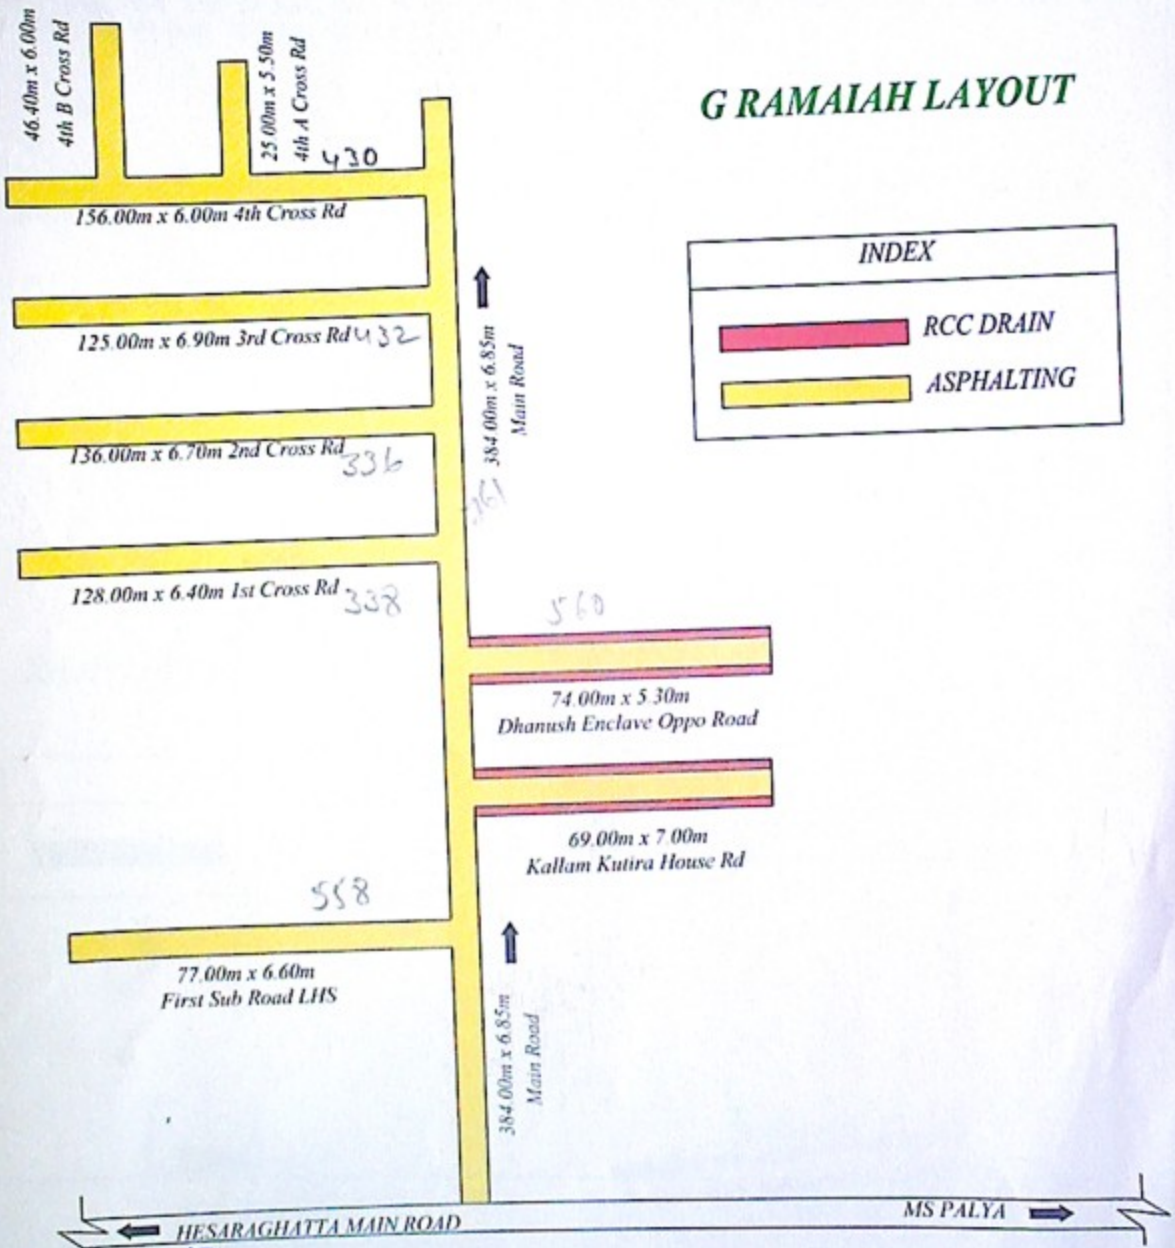

AE

ಸಹಾಯಕ ಕಾರ್ಯಪಾಲಕ ಅಭಿಯಂತರರ
ಯಲಹಂಕ ಉಪನಗರ ಉಪವಿಭಾಗ,
ಬಿ.ಬಿ.ಎಂ.ಪಿ, ಬೆಂಗಳೂರು-೧೦೬

NAME OF WORK :– Restoration and Improvements of Balance roads of Brundhavana layout, Balaji layout, BHEL 1st phase and 2nd phase layout, Lakshmaiahreddy layout, Naidu layout, Jyothinagara 2nd and 3rd phase, Ramanna garden and surrounding areas in ward no –03 of Yelahanka New town Sub division (PACKAGE NO–07)

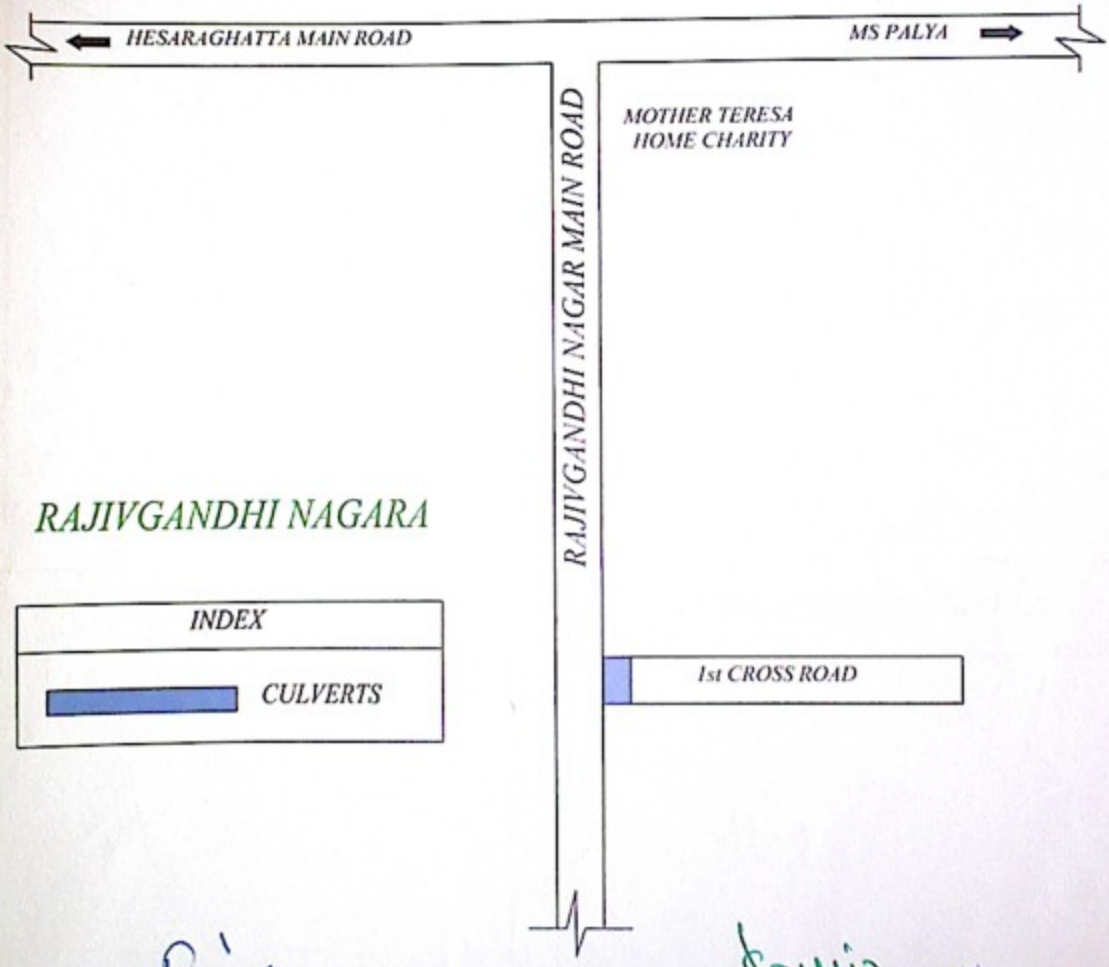

ಸಹಾಯಕ ಕಾರ್ಯಪಾಲಕ ಅಭಿಯಂತರರು
ಯಲಹಂಕ ನಗರಸಭೆ ಉಪವಿಭಾಗ,
ಬೆಂಗಳೂರು-106

NAME OF WORK :- Restoration and Improvements of Balance roads of Brundhavana layout, Balaji layout, BHEL 1st phase and 2nd phase layout, Lakshmaiahreddy layout, Naidu layout, Jyothinagara 2nd and 3rd phase, Ramanna garden and surrounding areas in ward no -03 of Yelahanka New town Sub division (PACKAGE NO-07)

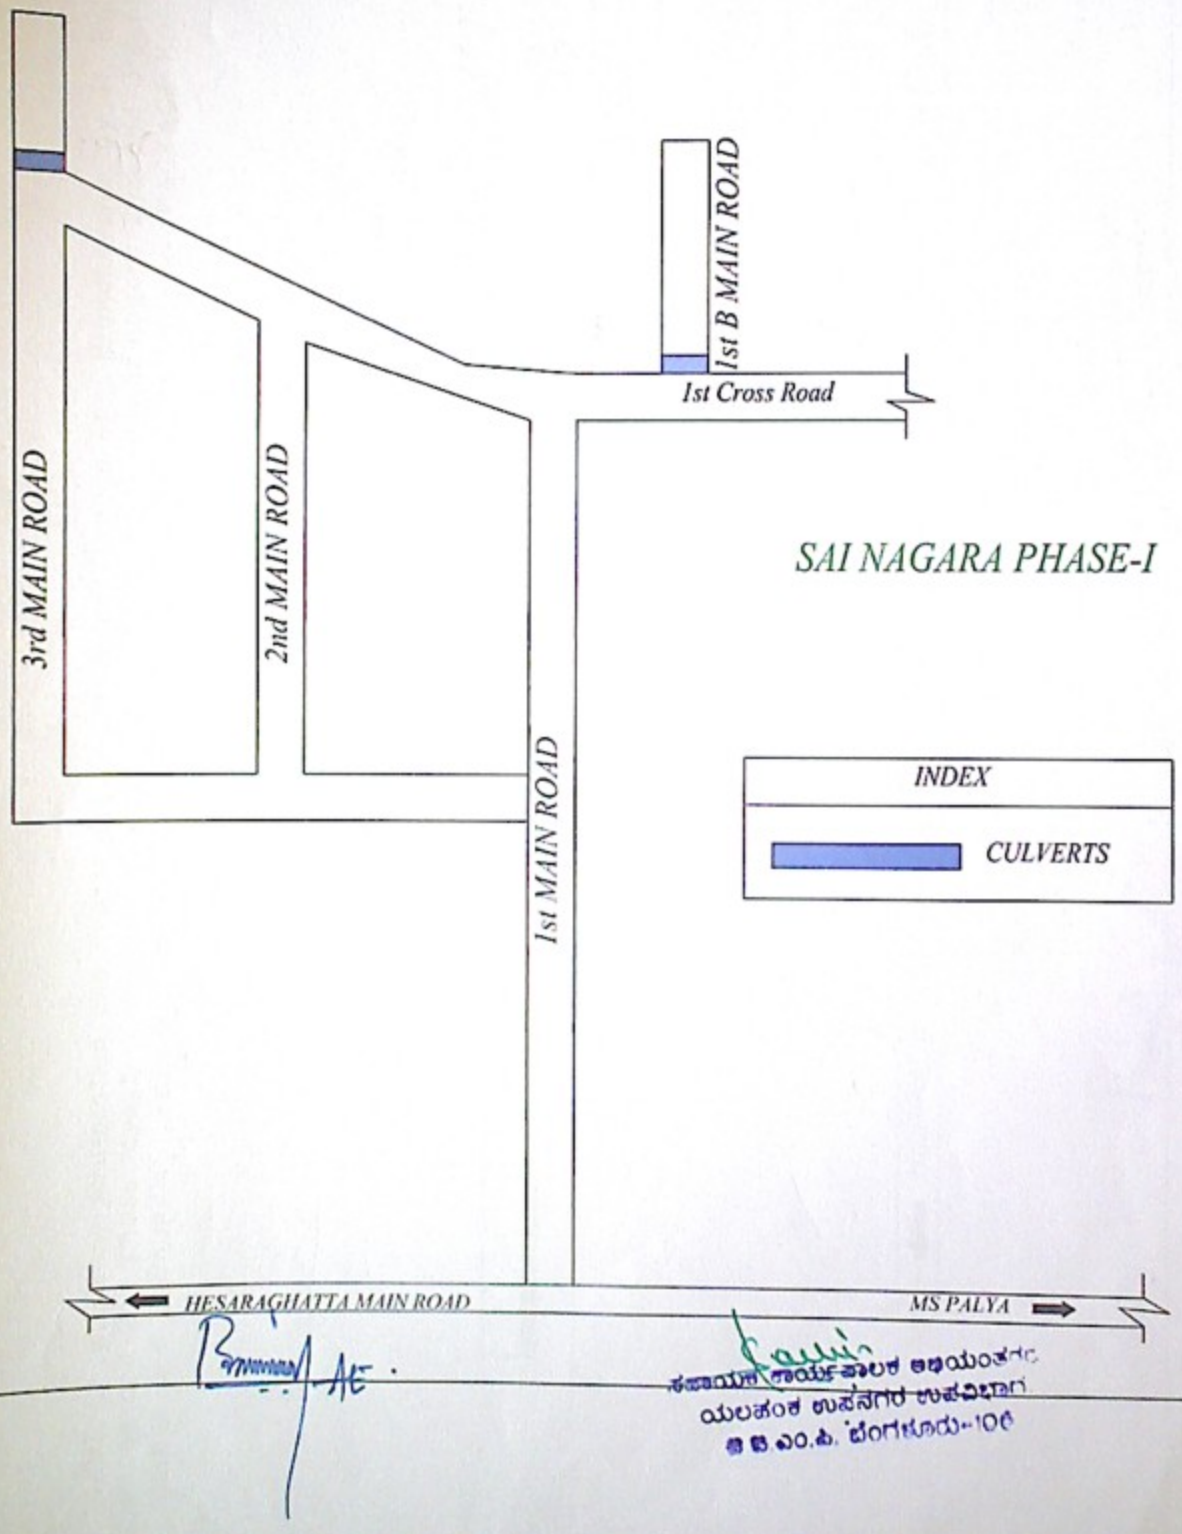

AE.

ಸಹಾಯಕ ಕಾರ್ಯಪಾಲಕ ಅಭಿಯಂತರರು
ಯಲಹಂಕ ಉಪನಗರ ಉಪವಿಭಾಗ
ಜಿ.ಬಿ.ಎಂ.ಪಿ. ಬೆಂಗಳೂರು-106

NAME OF WORK :– Restoration and Improvements of Balance roads of Brundhavana layout, Balaji layout, BHEL 1st phase and 2nd phase layout, Lakshmaiahreddy layout, Naidu layout, Jyothinagara 2nd and 3rd phase, Ramanna garden and surrounding areas in ward no –03 of Yelahanka New town Sub division (PACKAGE NO–07)

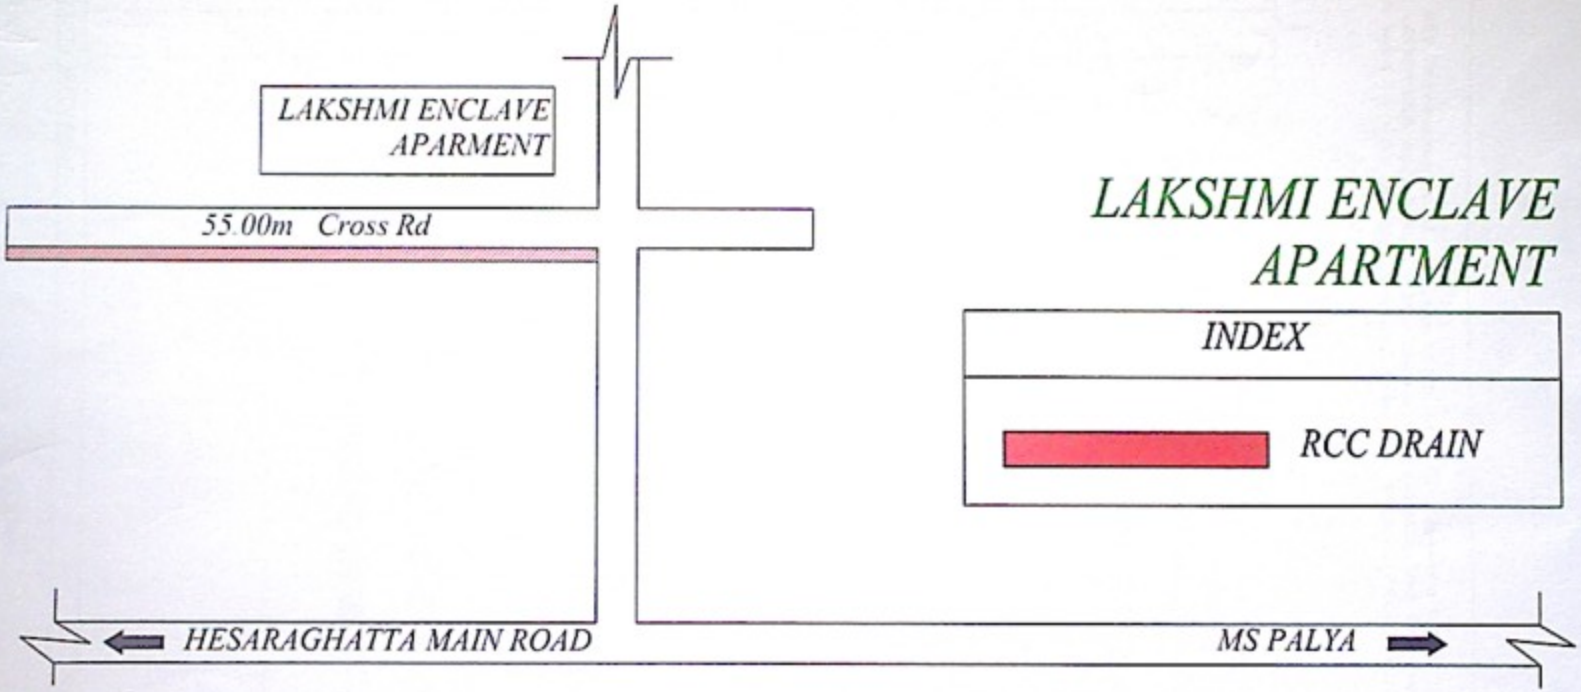

LAKSHMI ENCLAVE APARTMENT

INDEX

RCC DRAIN

ಸಹಾಯಕ ಕಾರ್ಯಪಾಲಕ ಅಭಿಯಂತರರ
ಯಲಹಂಕ ಉಪನಗರ ಉಪವಿಭಾಗ,
ಜ.ಜ.ಎಂ.ಸಿ. ಬೆಂಗಳೂರು-೧೮

NAME OF WORK :– Restoration and Improvements of Balance roads of Brundhavana layout, Baloji layout, BHEL 1st phase and 2nd phase layout, Lakshmaiahreddy layout, Naidu layout, Jyothinagara 2nd and 3rd phase, Ramanna garden and surrounding areas in ward no –03 of Yelahanka New town Sub division (PACKAGE NO–07)

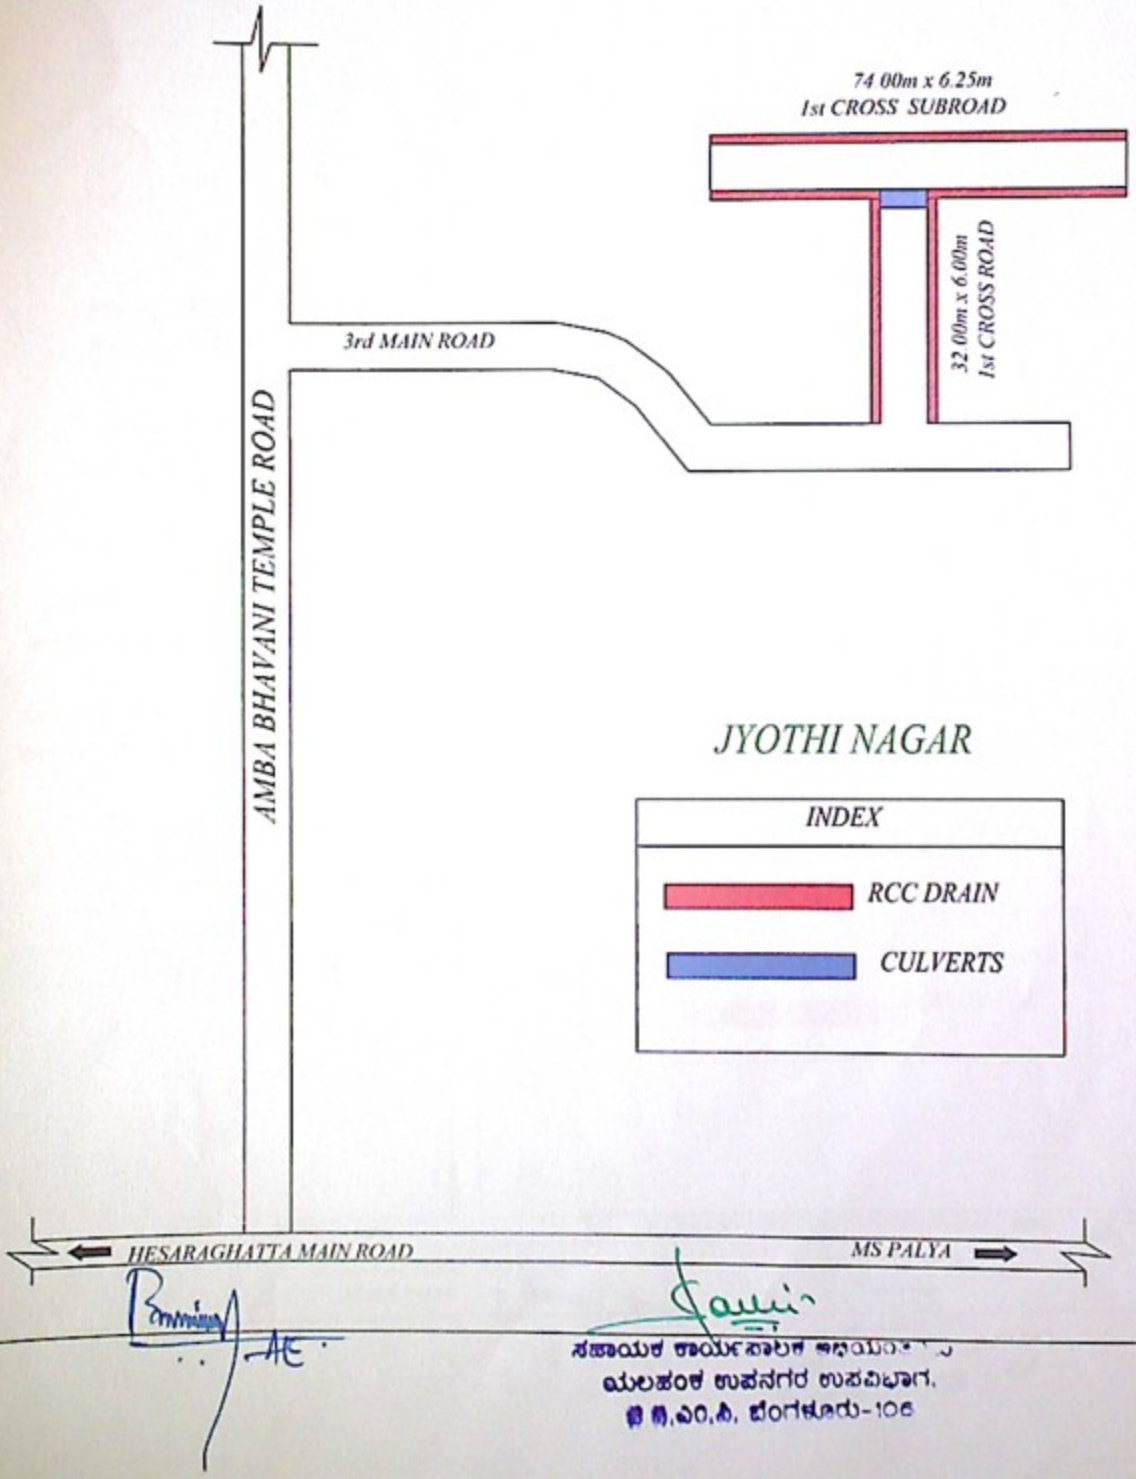

AE

ಸಹಾಯಕ ಕಾರ್ಯಪಾಲಕ ಅಭಿಯಂತರರು
ಯಲಹಂಕ ಉಪನಗರ ಉಪವಿಭಾಗ,
ಬಿ.ಬಿ.ಎಂ.ಪಿ, ಬೆಂಗಳೂರು-106

NAME OF WORK :– Restoration and Improvements of Balance roads of Brundhavana layout, Balaji layout, BHEL 1st phase and 2nd phase layout, Lakshmaiahreddy layout, Naidu layout, Jyothinagara 2nd and 3rd phase, Ramanna garden and surrounding areas in ward no –03 of Yelahanka New town Sub division (PACKAGE NO–07)

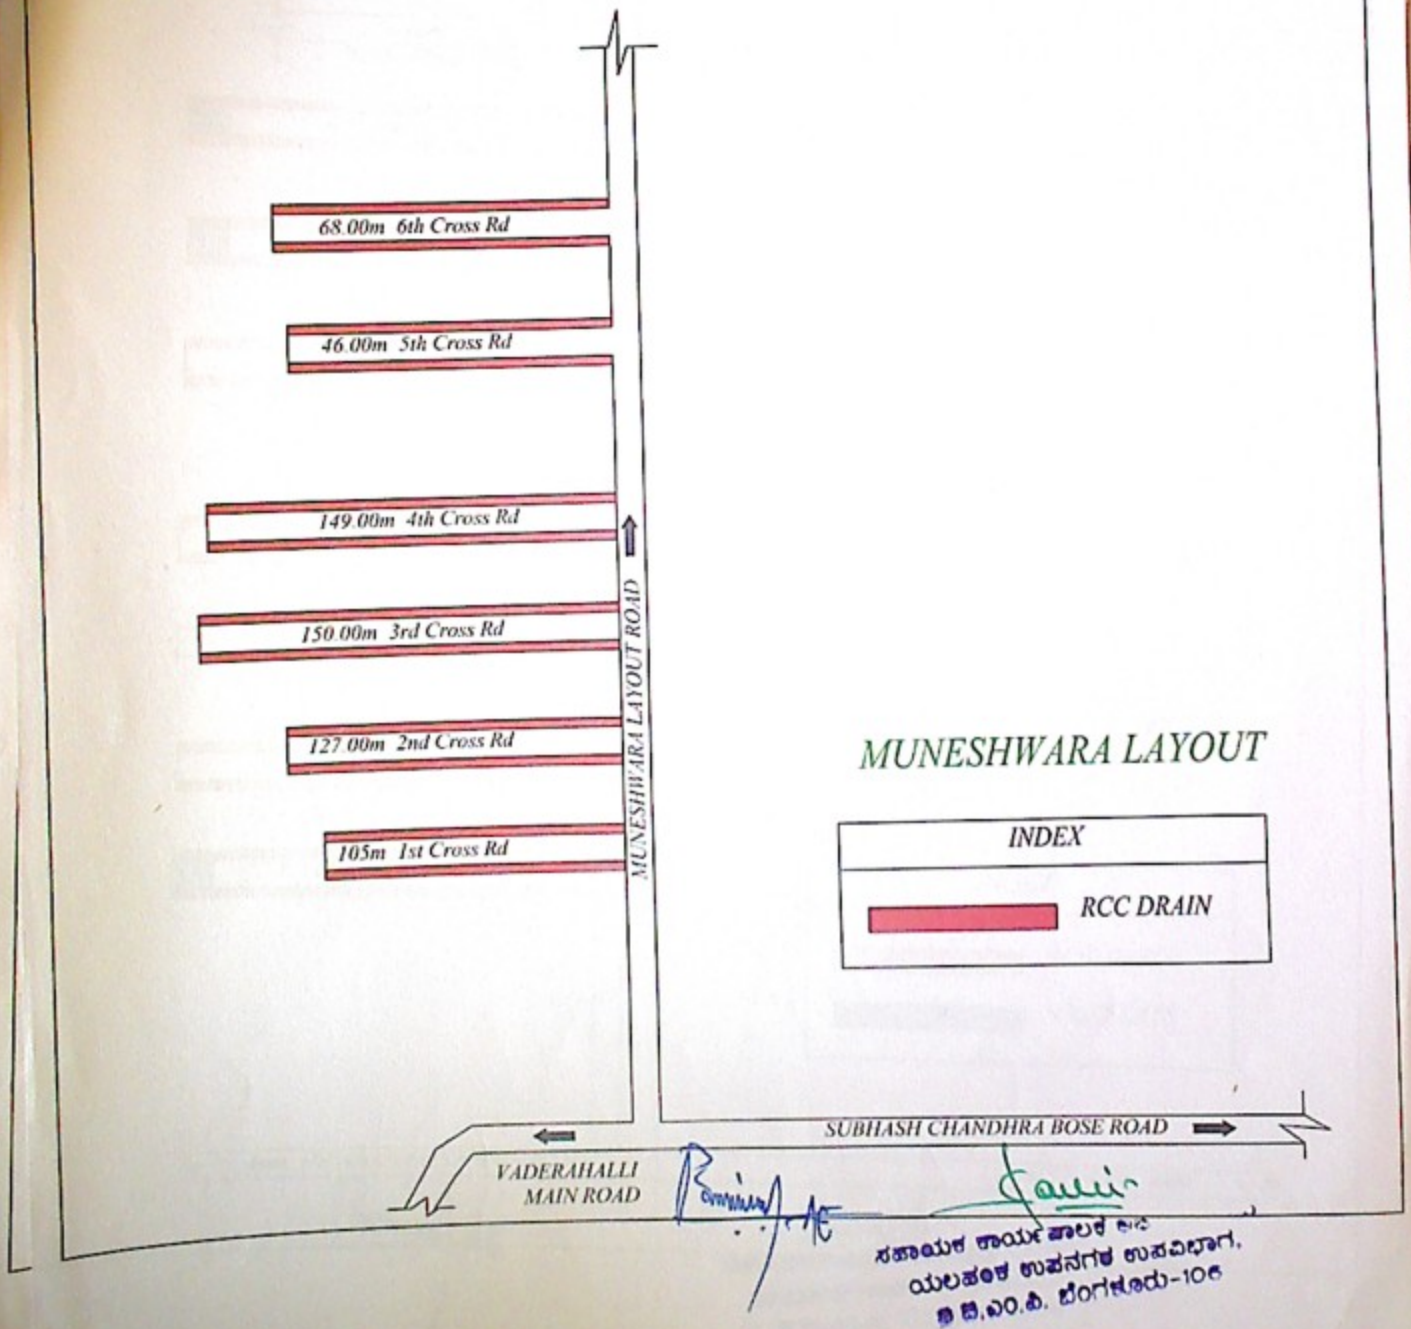

ಸಹಾಯಕ ಕಾರ್ಯ ಪಾಲಕ ಅಂ
ಯಲಹಂಕ ಉಪನಗರ ಉಪವಿಭಾಗ,
ಜಿ.ಬಿ.ಎ.ಎ.ಕಿ. ಬೆಂಗಳೂರು-106

NAME OF WORK :- Restoration and Improvements of Balance roads of Brundhavana layout, Balaji layout, BHEL 1st phase and 2nd phase layout, Lakshmaiahreddy layout, Naidu layout, Jyothinagara 2nd and 3rd phase, Ramanna garden and surrounding areas in ward no -03 of Yelahanka New town Sub division (PACKAGE NO-07)

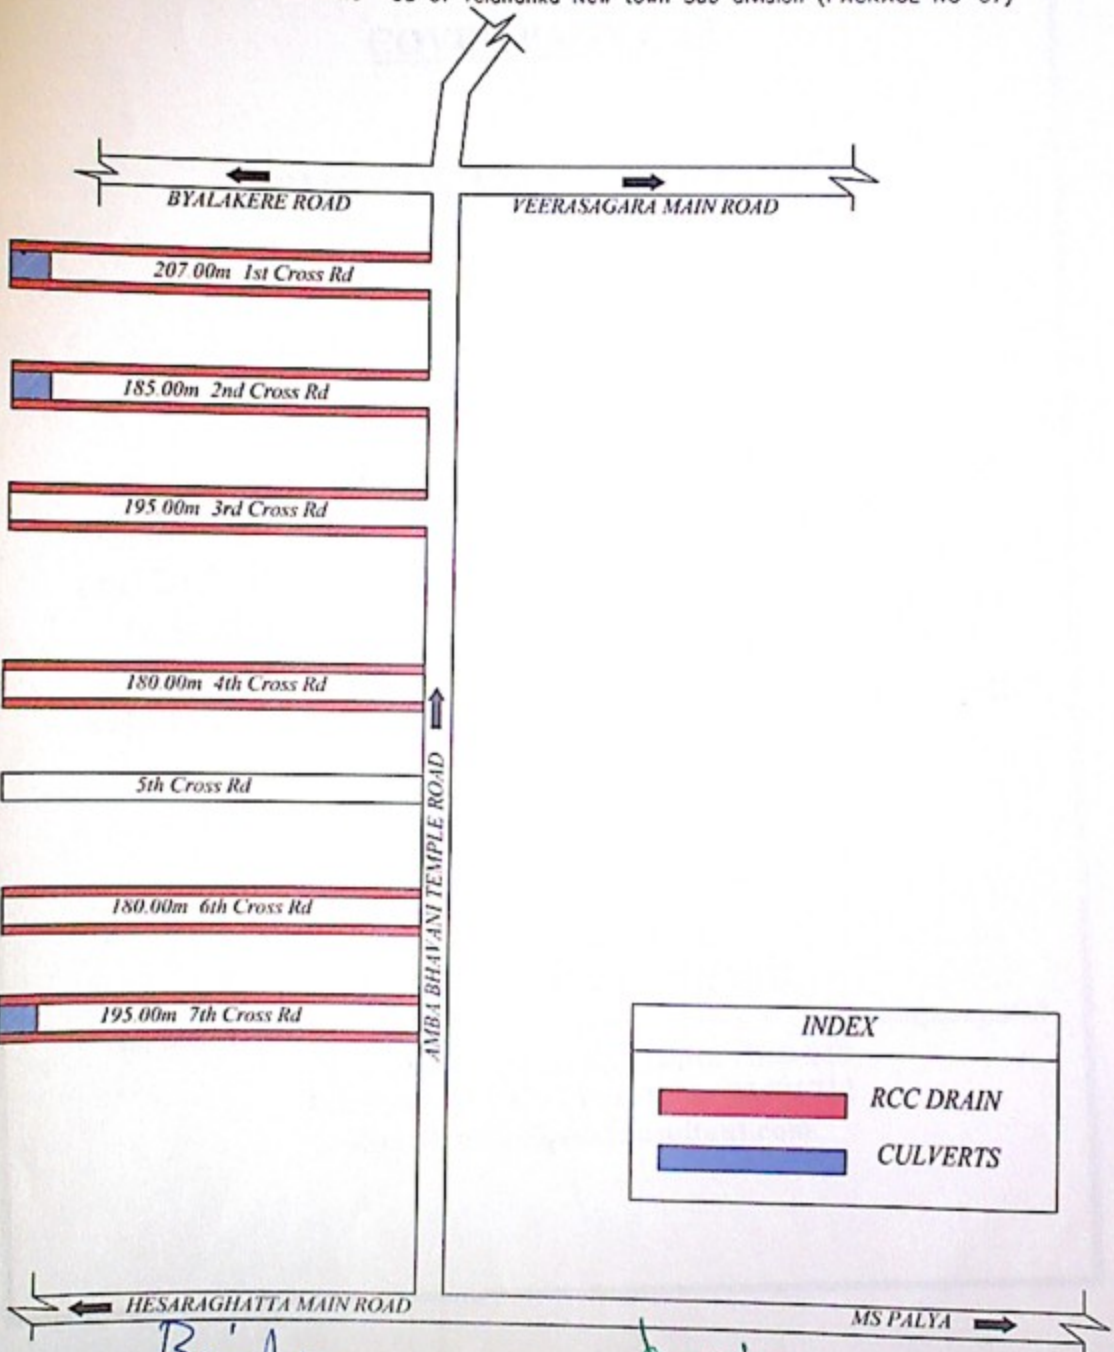

ಸಹಾಯಕ ಕಾರ್ಯಪಾಲಕ ಅಭಿಯಂತರರ
ಯಲಹಂಕ ಉಪನಗರ ಉಪವಿಭಾಗ,
ಬಿ.ಬಿ.ಎಂ.ಪಿ. ಬೆಂಗಳೂರು-106